CHALFONT - NEW BRITAIN TOWNSHIP JOINT SEWAGE AUTHORITY
SANITARY SEWER SYSTEM

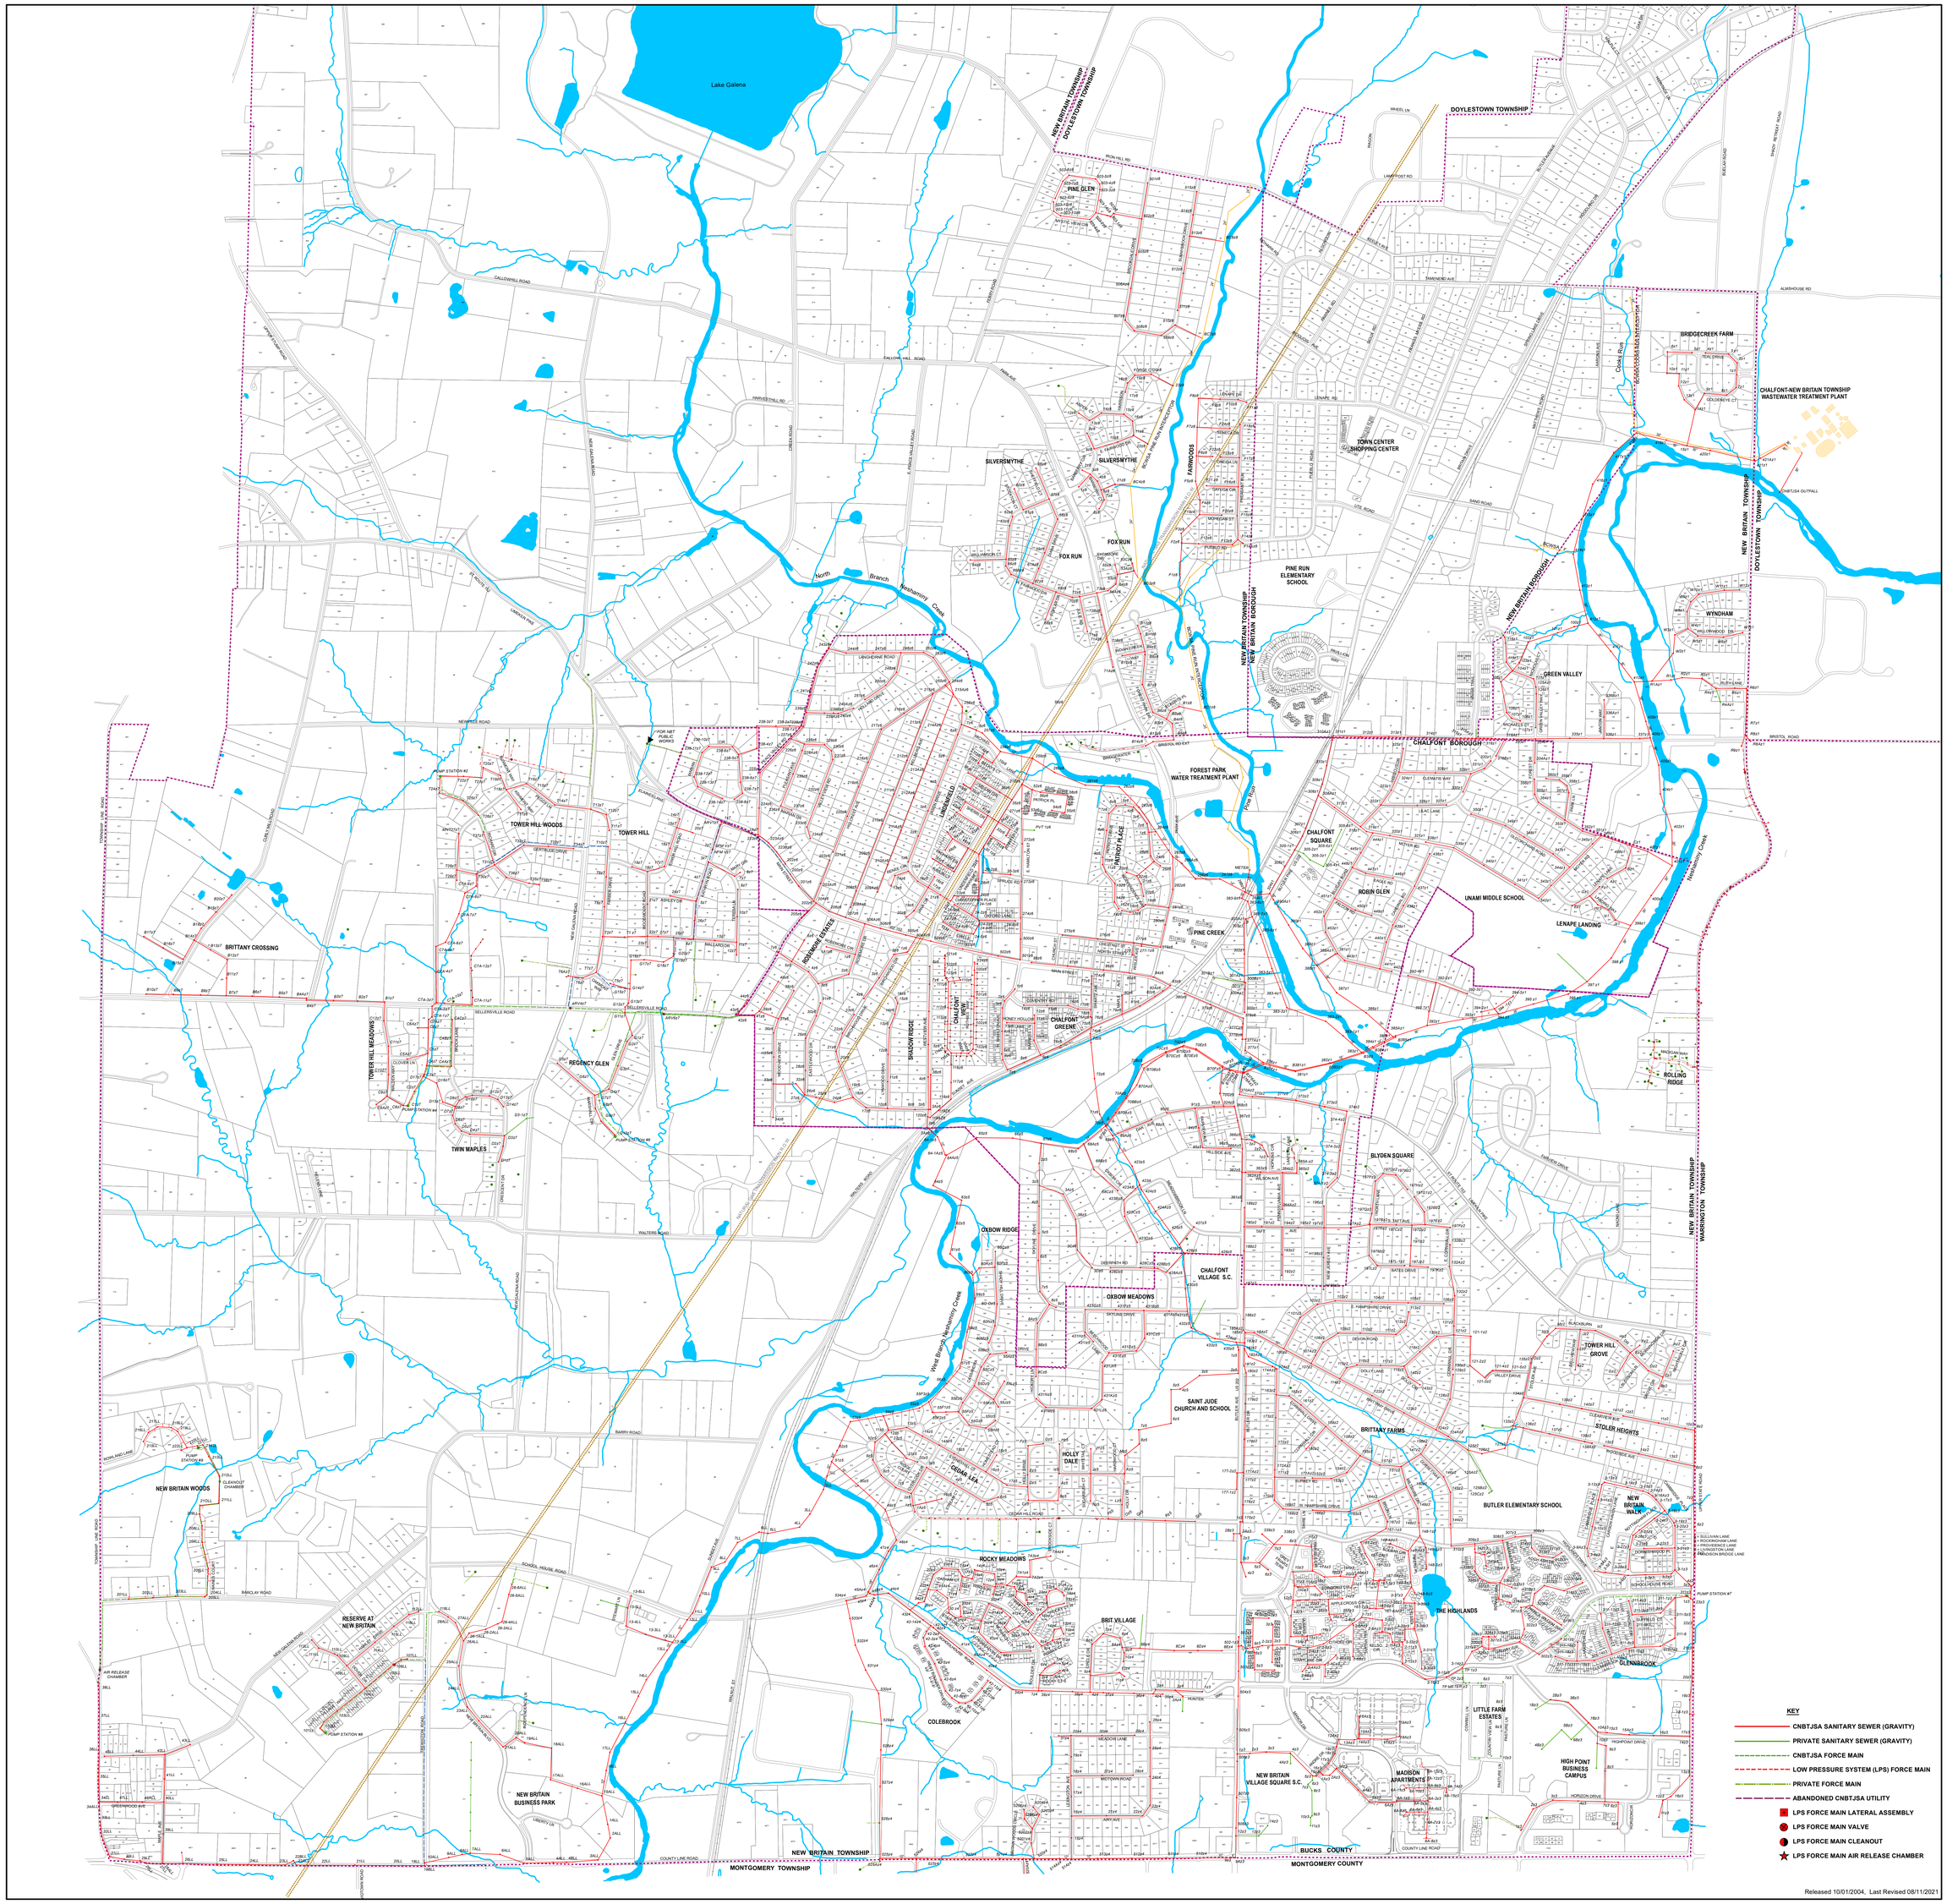

0 300 600 1,200 Feet

4259 W. Swamp Road
Suite 410
Doylestown, PA 18902

CKS ENGINEERS
www.cksengineers.com
215-340-0600

Ref. No. 9100-64 Scale: 1"=600'

KEY

- CNBTJSA SANITARY SEWER (GRAVITY)
- PRIVATE SANITARY SEWER (GRAVITY)
- CNBTJSA FORCE MAIN
- LOW PRESSURE SYSTEM (LPS) FORCE MAIN
- PRIVATE FORCE MAIN
- ABANDONED CNBTJSA UTILITY
- LPS FORCE MAIN LATERAL ASSEMBLY
- LPS FORCE MAIN VALVE
- LPS FORCE MAIN CLEANOUT
- LPS FORCE MAIN AIR RELEASE CHAMBER

Released 10/01/2004, Last Revised 08/11/2021